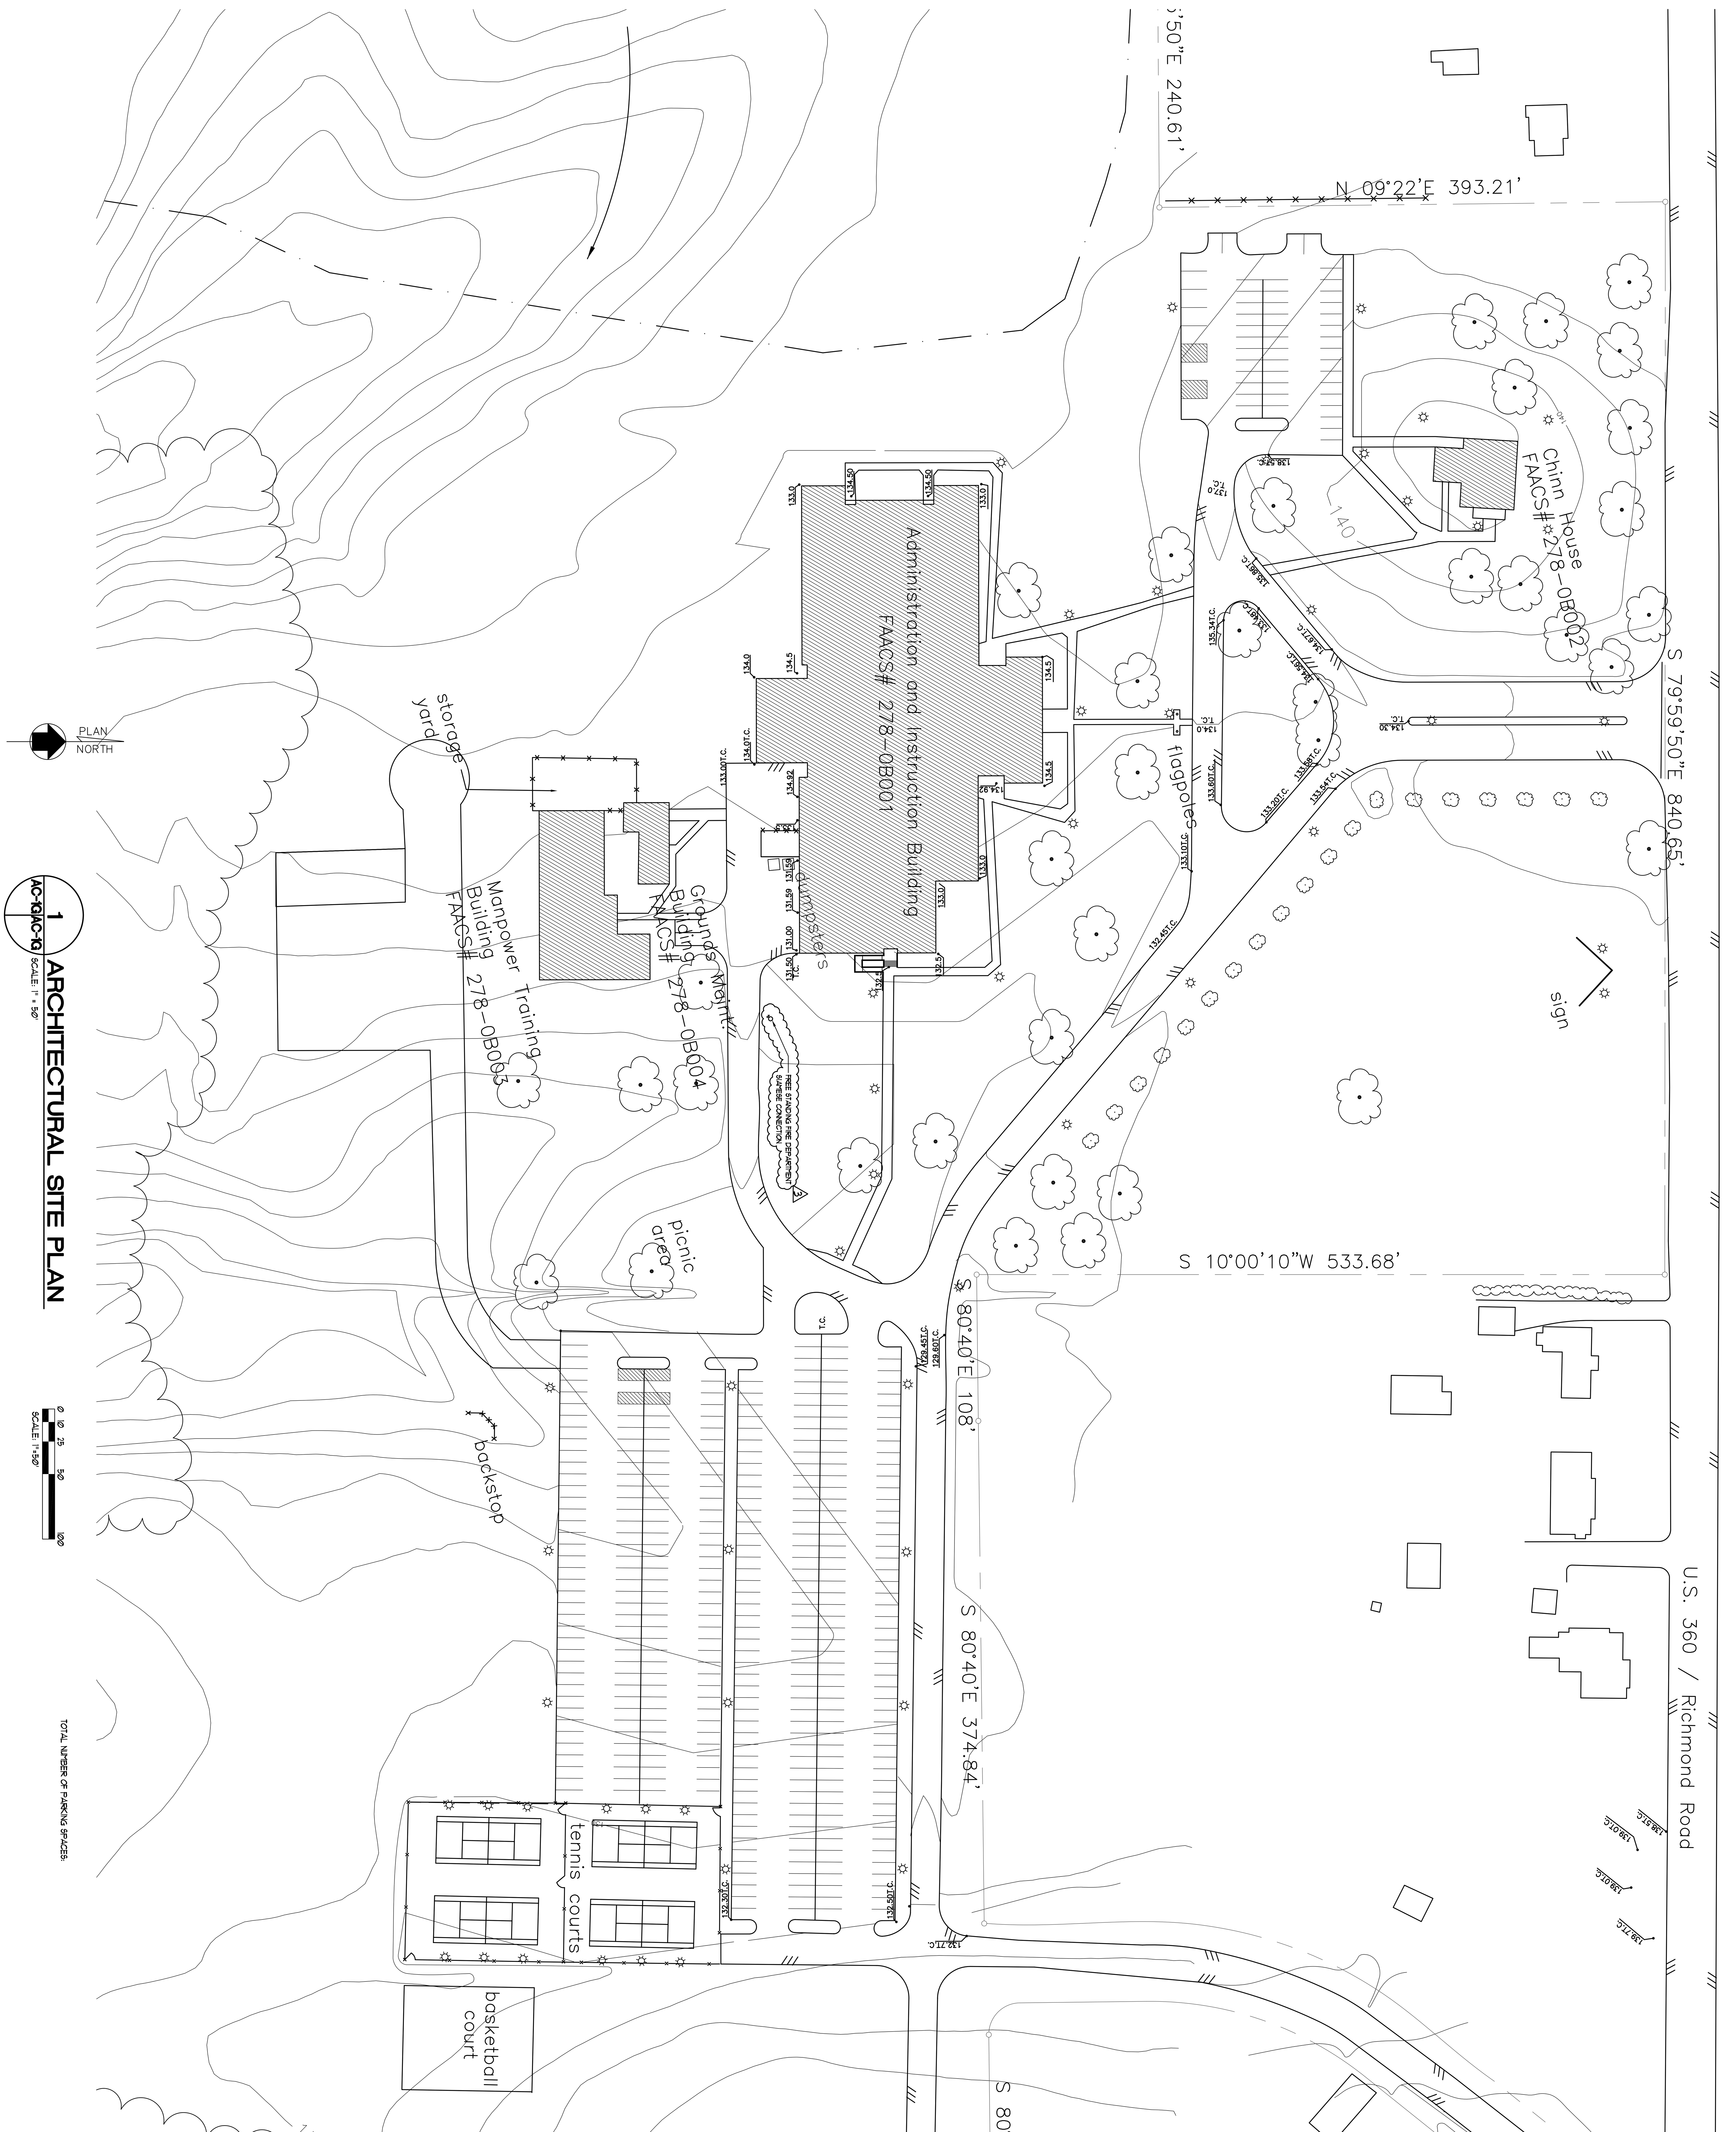

ARCHITECTURAL SITE PLAN
WARSAW CAMPUS

Date: JANUARY 13, 2010

REVISIONS

NO.	DATE
2	REV. WORK 3/3/2010
3	REV. WORK 4/21/2010

COMMONWEALTH OF VIRGINIA
STEPHEN FLOYD CYBULSKI
Lic.NO.013047
ARCHITECT

Sheet
AC-1W

File Number
RCC-AC1W-SITE

RAPPAHANNOCK
COMMUNITY COLLEGE
CAMPUS RENOVATIONS
WARSAW + GLENNS, VIRGINIA
PC: 260-17712

nbj ARCHITECTURE
A Professional Limited Company
GROVE PARK SQUARE
11537-B NUCKOLS ROAD
Glen Allen, Virginia 23059
☎(804) 273-9811 fax: (804) 273-9843